




改修南側立面図 1/200

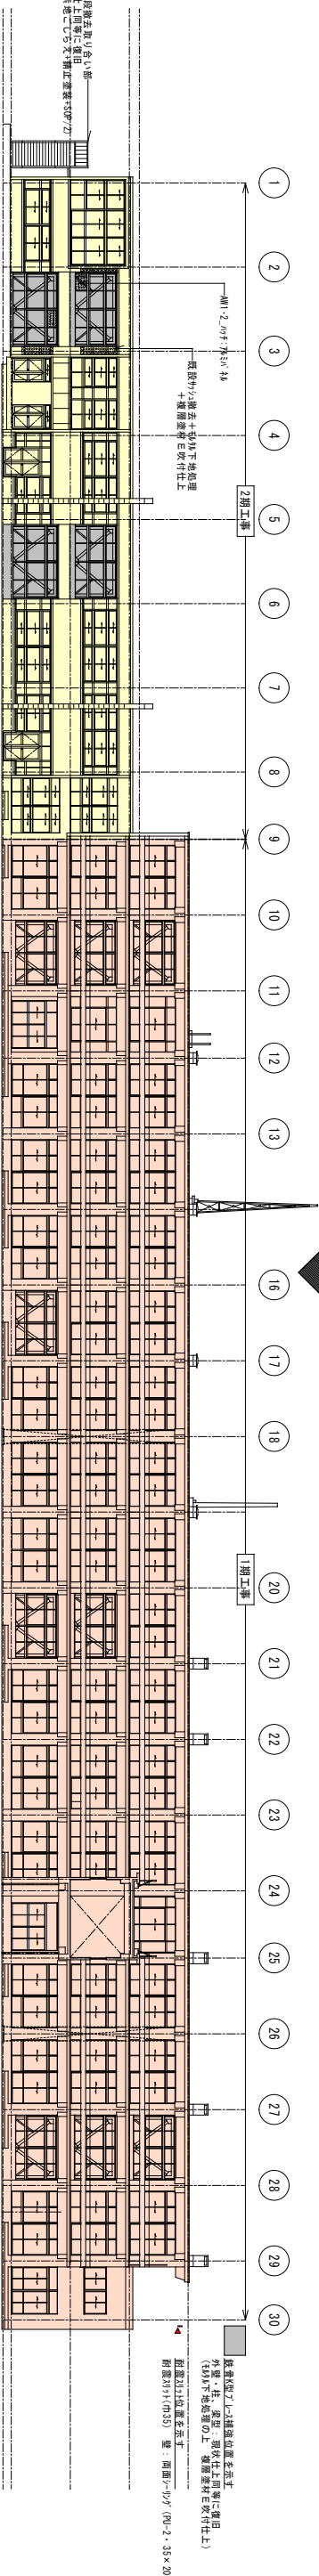

現況西側立面図 1/200

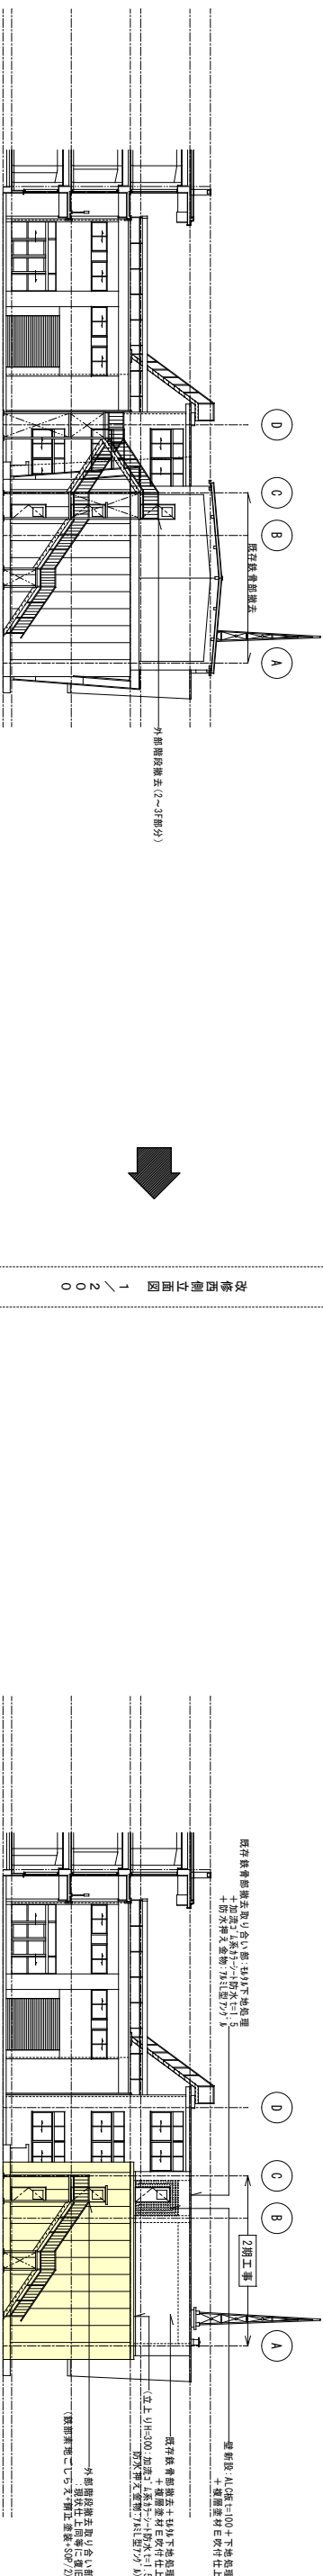

現況北側立面図 1/200

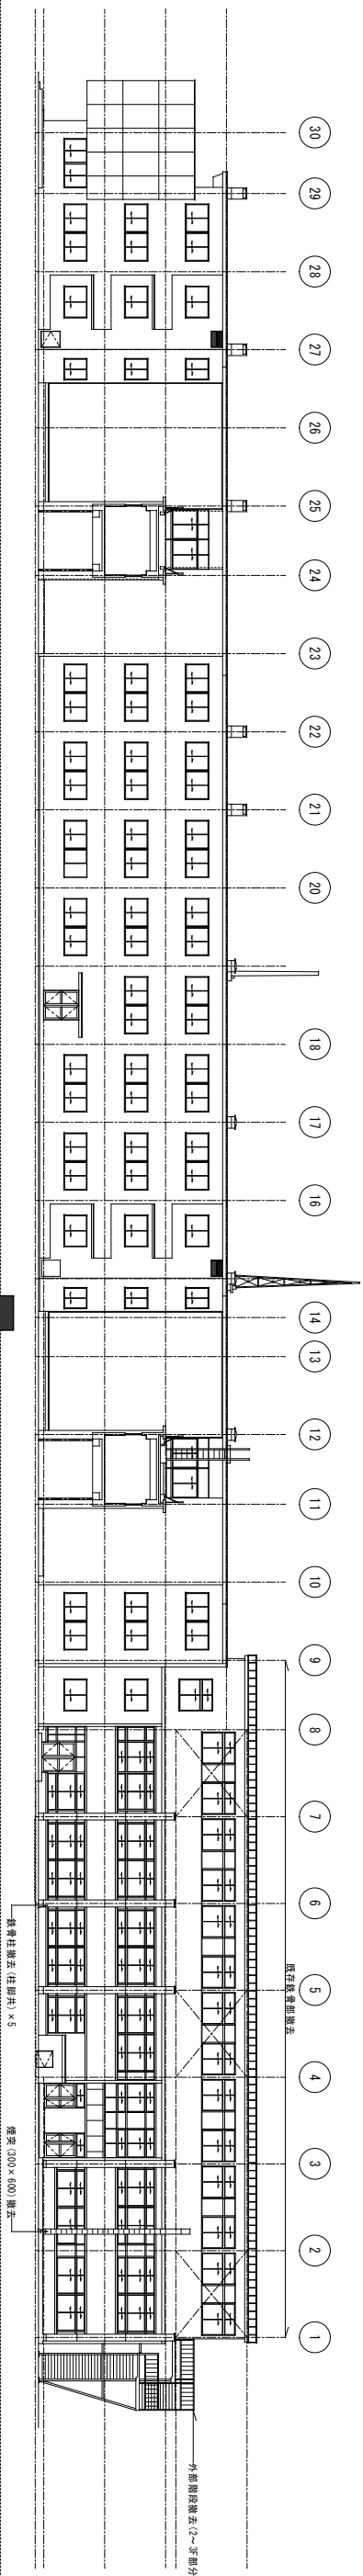

改修北側立面図 1/200

